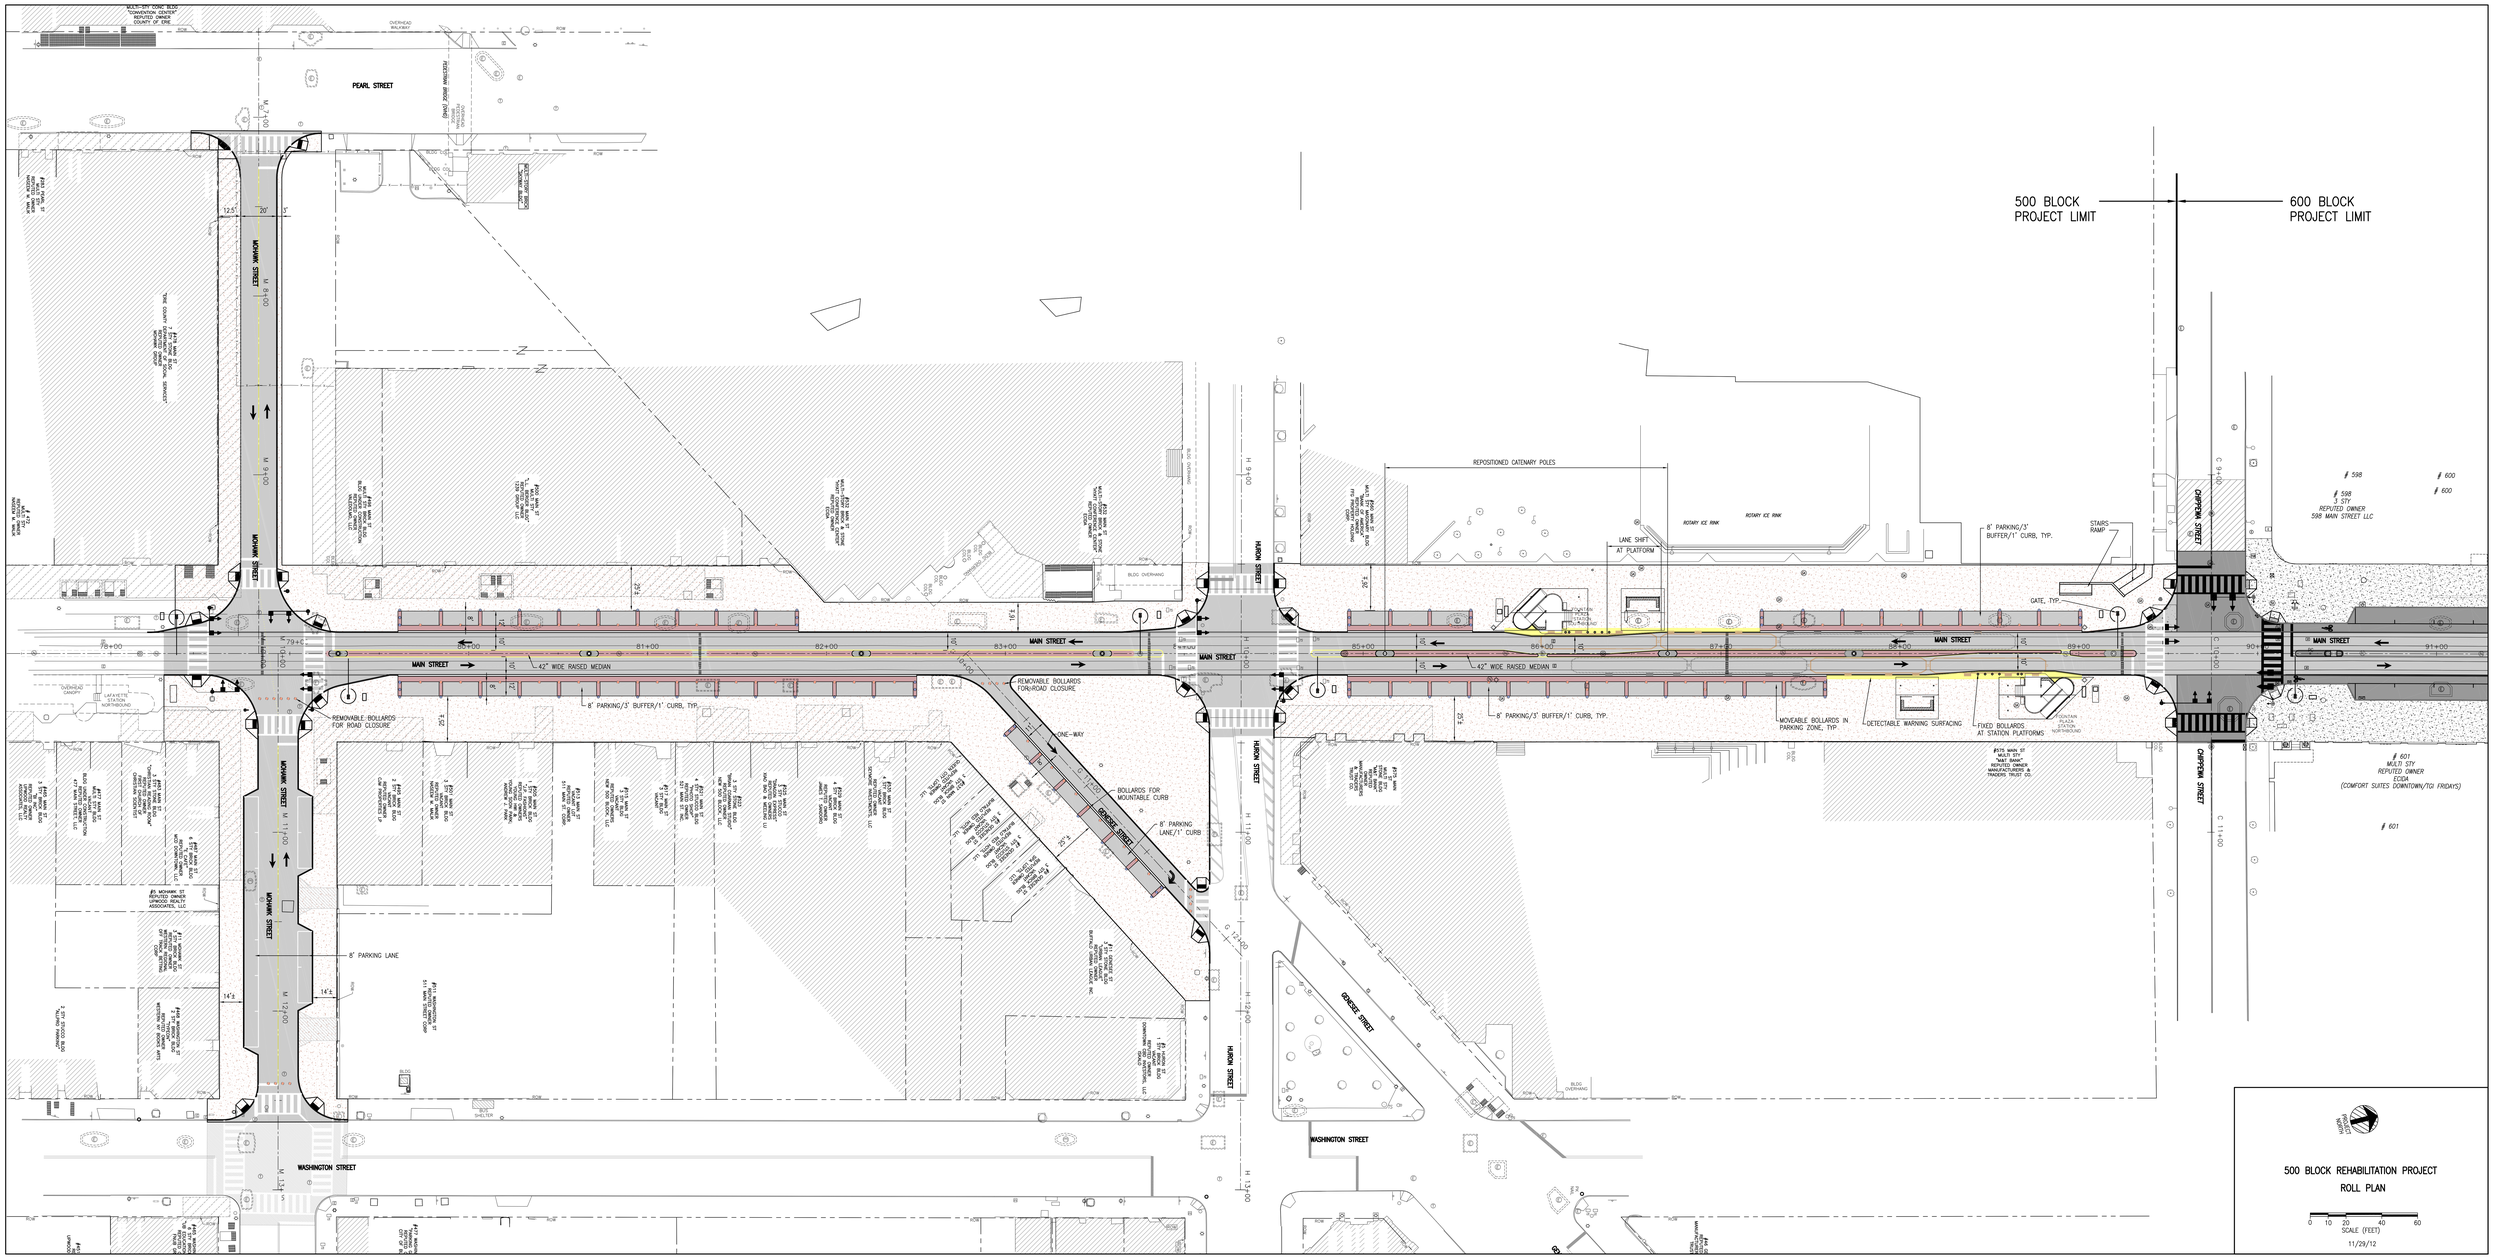
500 BLOCK PROJECT LIMIT
600 BLOCK PROJECT LIMIT
PEARL STREET
MOHAWK STREET
MAIN STREET
HURON STREET
CHIPPEWA STREET
GENESEE STREET
WASHINGTON STREET
42" WIDE RAISED MEDIAN
8' PARKING/3' BUFFER/1' CURB, TYP.
REMOVABLE BOLLARDS FOR ROAD CLOSURE
REMOVABLE BOLLARDS FOR ROAD CLOSURE
ONE-WAY
BOLLARDS FOR MOUNTABLE CURB
8' PARKING LANE/1' CURB
8' PARKING LANE
REPOSITIONED CATENARY POLES
LANE SHIFT AT PLATFORM
ROTARY ICE RINK
STAIRS RAMP
GATE, TYP.
MOVEABLE BOLLARDS IN PARKING ZONE, TYP.
DETECTABLE WARNING SURFACING
FIXED BOLLARDS AT STATION PLATFORMS
GONTAIN PLAZA STATION NORTHBOUND
598 MAIN STREET LLC
MULTI STY REPUTED OWNER EDDA (COMFORT SUITES DOWNTOWN/TGI FRIDAYS)
500 BLOCK REHABILITATION PROJECT
ROLL PLAN
SCALE (FEET)
11/29/12