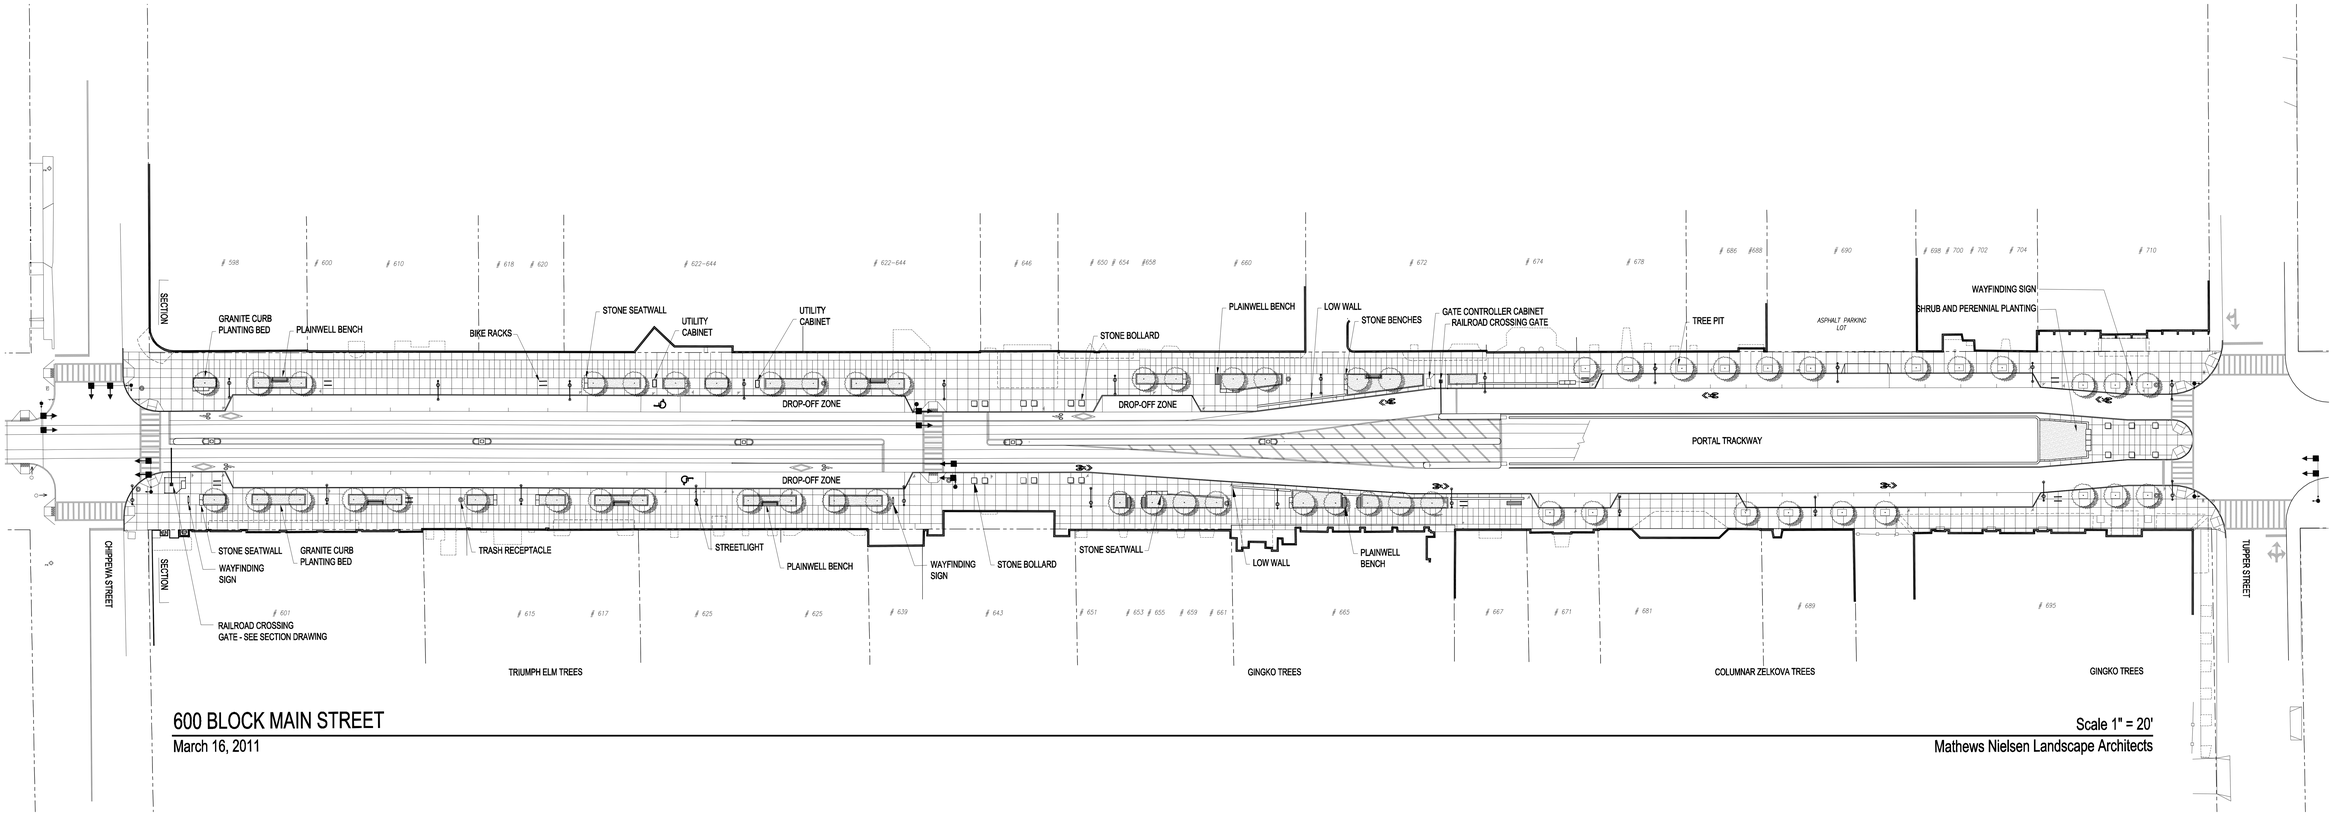

600 BLOCK MAIN STREET

March 16, 2011

Scale 1" = 20'

Mathews Nielsen Landscape Architects