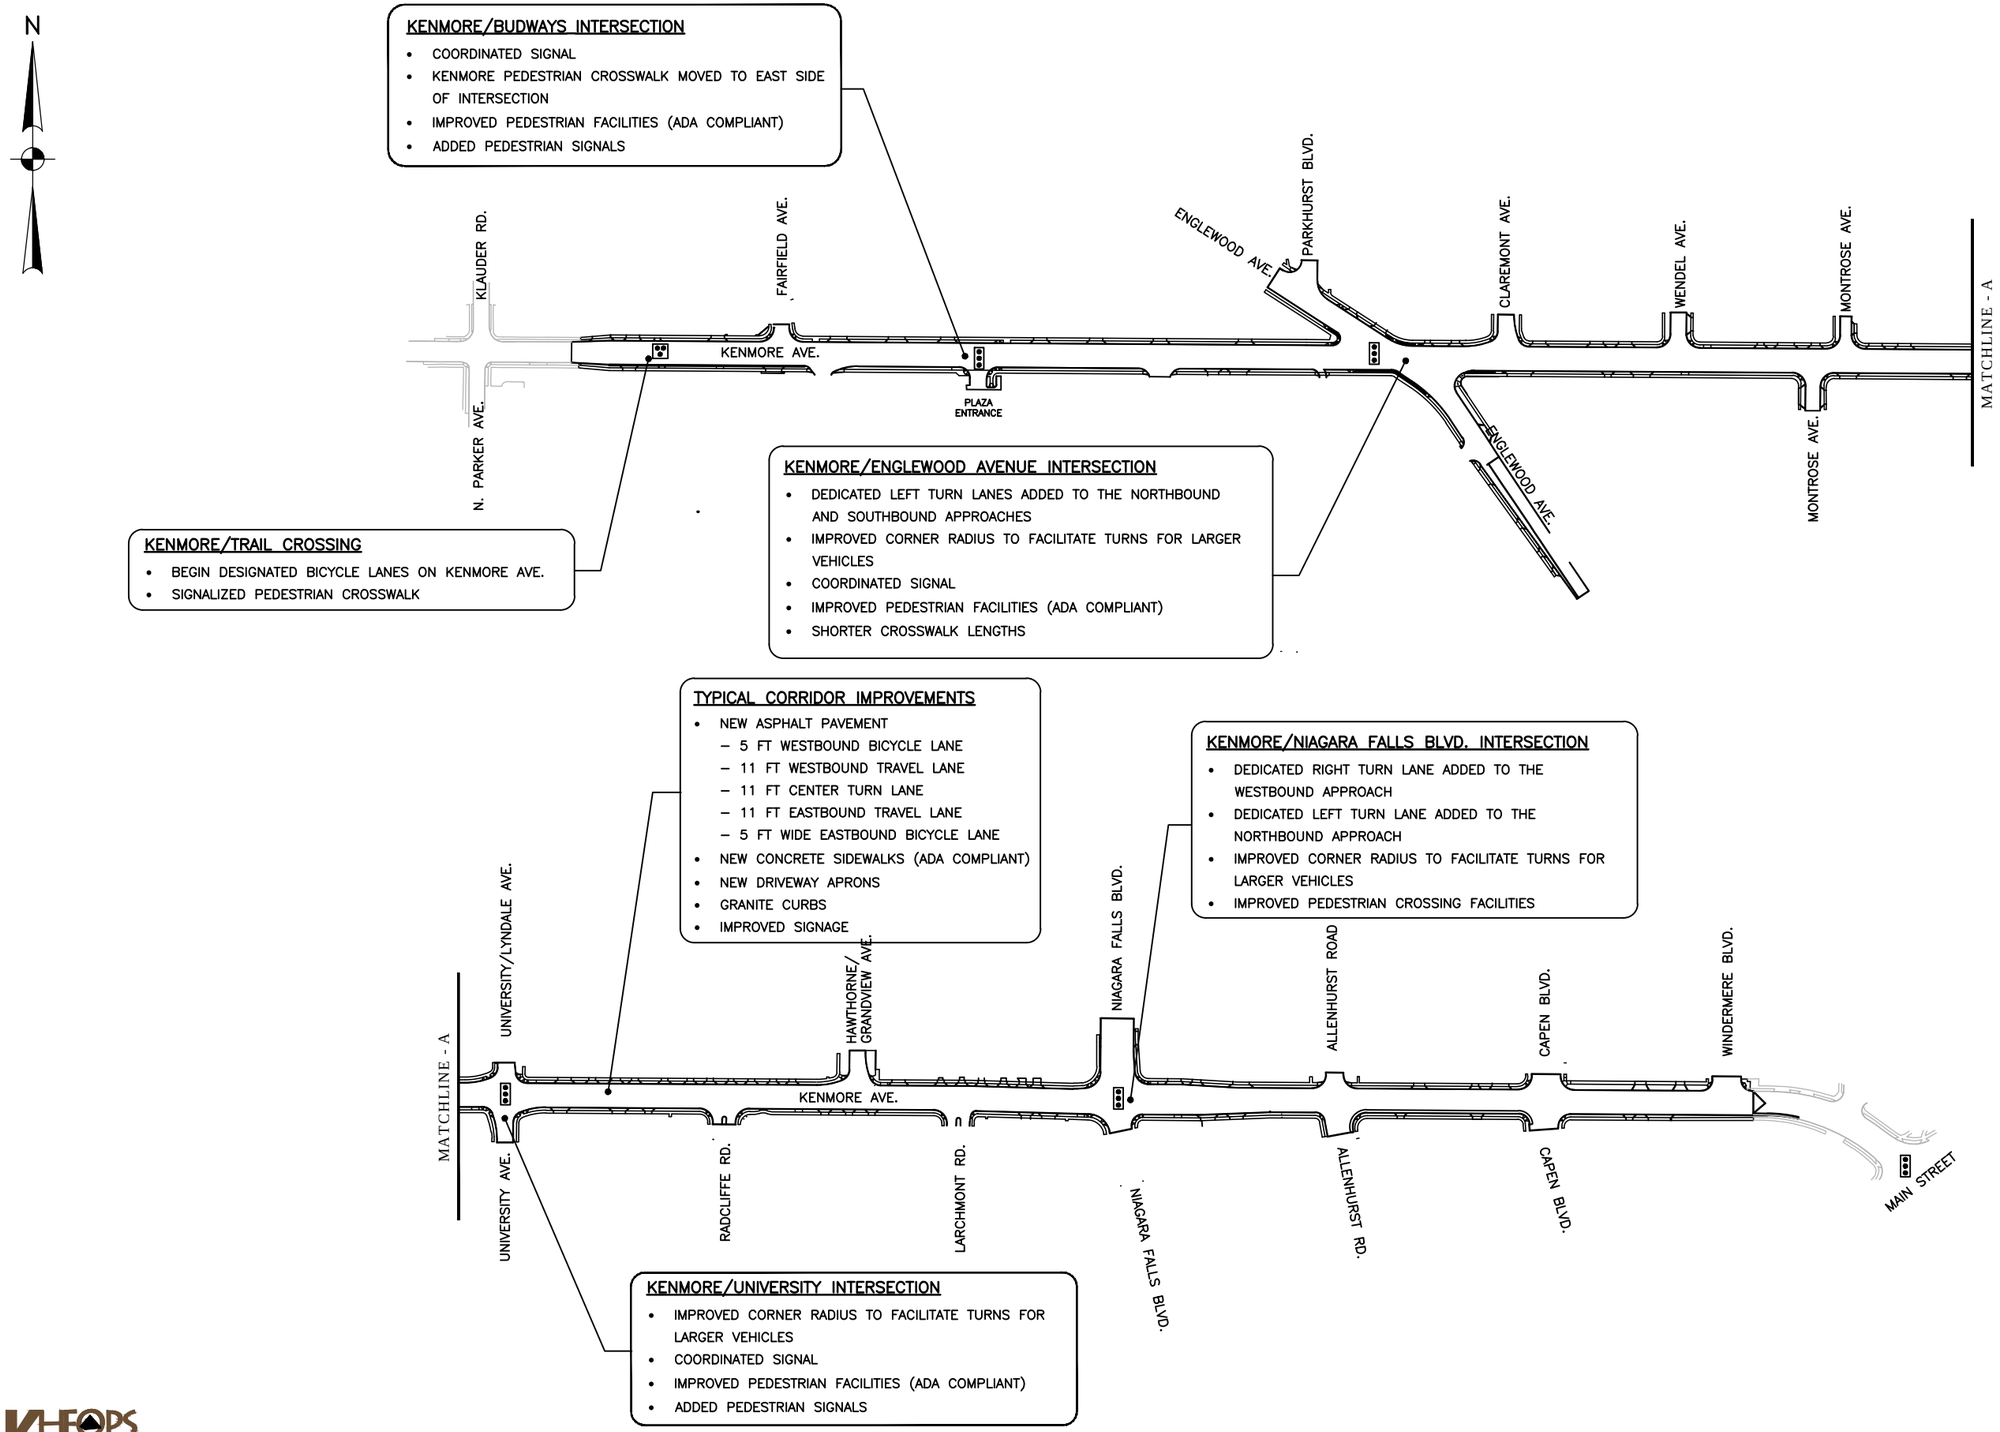

KHEOPS Architecture, Engineering & Survey, DPC
300 Pearl Street, Suite 100
Buffalo, New York 14202
P. 716.845.5730
F. 716.855.0991
WWW.KHEOPSDPC.COM

KENMORE AVENUE - CORRIDOR IMPROVEMENT PLAN